


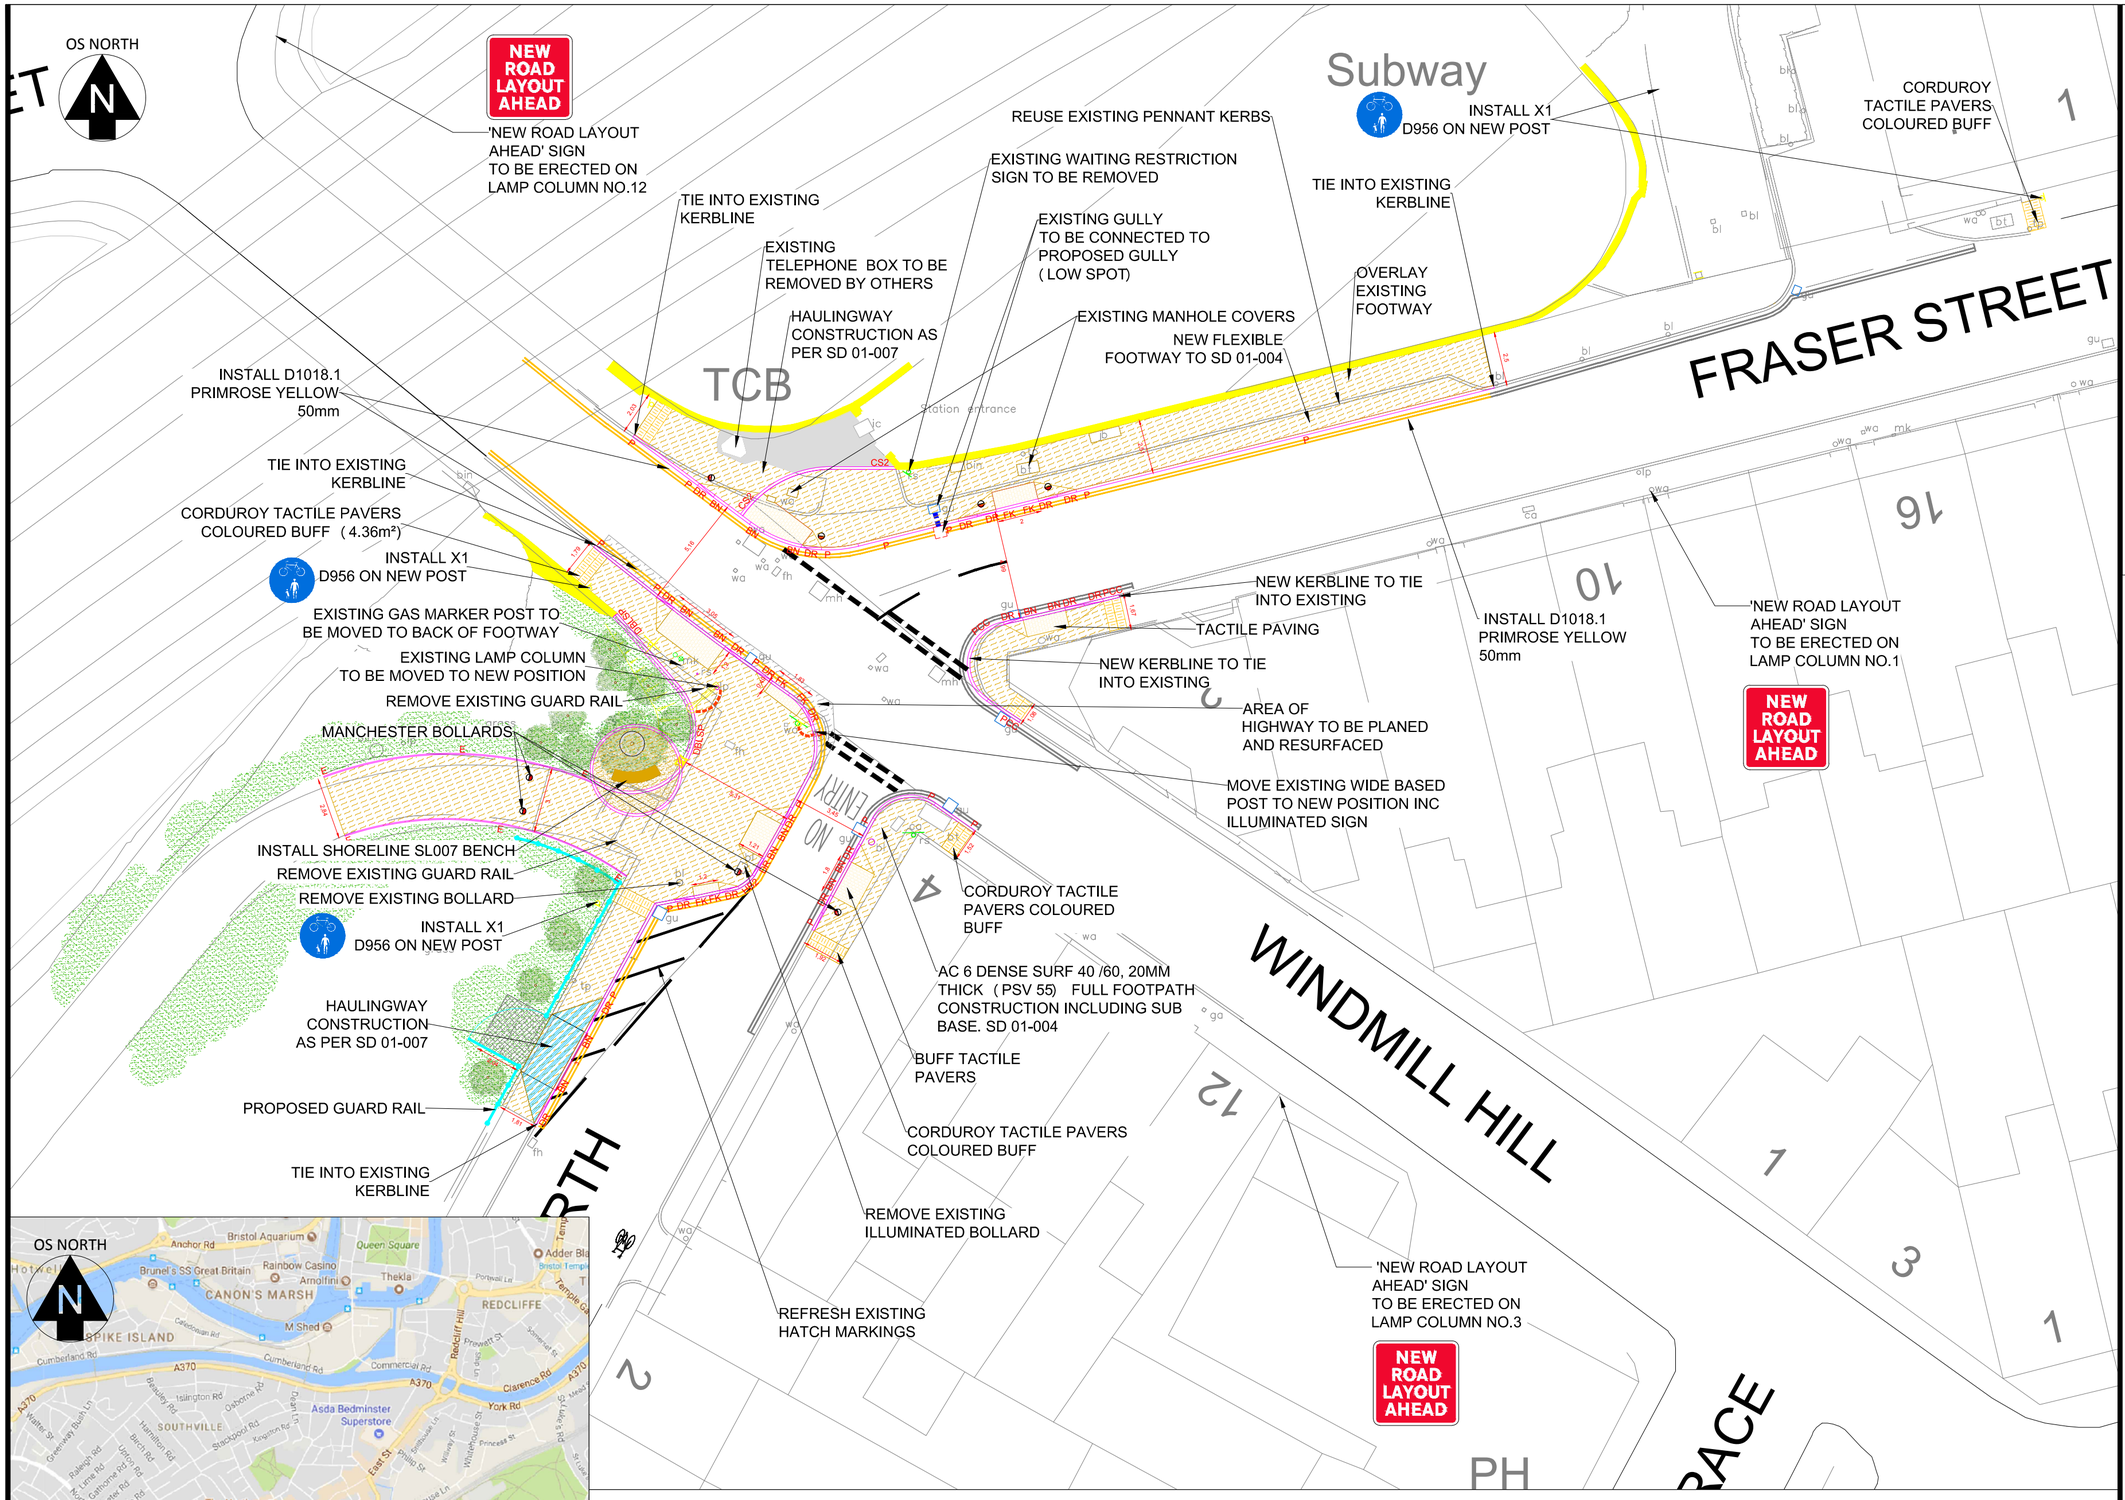


## Key

- EXISTING LAMP COLUMN
- NEW GULLY (connection to be confirmed).
- Existing gully
- SIGN(S) ON SQUARE POST
- CYCLE WARNING PAVING
- CS2 — CS2 kerb as shown constructed as per SD02-001 to SD02-002
- DR — Taper kerb constructed as per SD02-001 to SD02-005
- FK — Flush kerb constructed as per SD02-001 to SD02-005
- PAVEMENT BOLLARD WITH RED & WHITE REFLECTIVE BANDING
- SIGN DIAGRAM 956 IMPRINTED ONTO SURFACE COURSE
- E — Edging constructed as per SD02-001 to SD02-005
- P — Reused pennant kerbs
- FK — Flush kerb constructed as per SD02-001 to SD02-005
- PCC — Pre Cast Concrete kerb constructed as per SD02-001 to SD02-002
- DBLSP — Double Splayed kerb constructed as per SD02-001 to SD02-002
- Buff High Friction Surfacing
- Flexible footway resurfacing. laid as per SD01-004-B.
- Buff Tactile Pavers. Laid as per SD03-006-B and SD01-004-B.
- Existing concrete surfacing
- 150mm dia. type S storm water carrier drain laid as per SD05-007-B.
- Vehicle crossover laid as per SD03-002

## NOTES:

1. All dimensions are in metres (m) unless otherwise stated.
2. For typical concrete major road construction refer to standard detail SD 01-001-B.
3. For footway standard details refer to SD 01-004-B.
4. For typical edge of carriageway standard detail refer to SD 01-008-B.
5. For typical flexible industrial pavement reinstatement standard details refer to SD 01-009-B.
6. For typical kerb standard details refer to SD 02-001-B to SD 02-003-B.
7. For typical channel standard detail refer to SD 02-004-B.
8. For typical edging kerb standard detail refer to SD 02-005-B.
9. For typical block paver edging standard details refer to SD 02-006-B.
10. For typical pedestrian drop kerbs standard detail refer to SD 03-003-B.
11. For typical pedestrian crossing standard details refer to SD 03-005-B to SD 03-009-B.
12. For typical Type 2 pedestrian island standard detail refer to SD 04-005-B.
13. For signage drawing see dwg E15058-004
14. Do not scale this drawing.

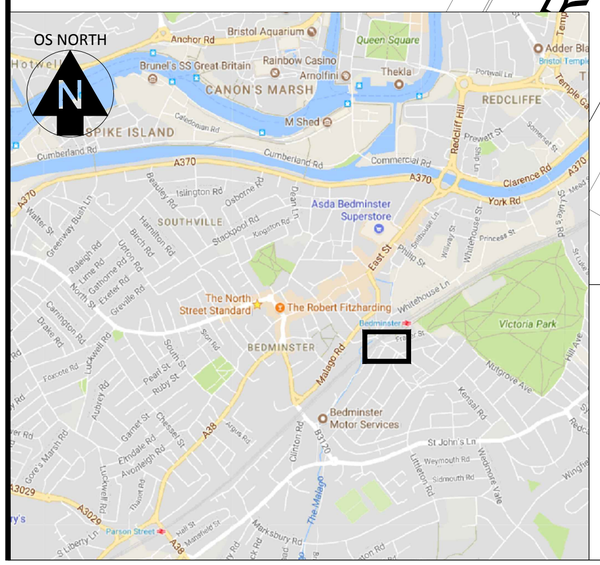BRISTOL CITY COUNCIL

**CITY DESIGN**

ENGINEERING DESIGN

PO Box 3176, Bristol. BS3 9FS

'This map is reproduced from Ordnance Survey material with permission of Ordnance Survey on behalf of the Controller of Her Majesty's Stationery Office (c) Crown copyright. Unauthorised reproductions infringes Crown copyright and may lead to prosecution or civil proceedings. Bristol City Council. Licence No. 100023406.'

| Rev. | Date | Description | By |
|---|---|---|---|
| date | | | |

Project

**Cycle Ambition Fund 2**
**Malago Way**

Title

**Windmill Hill**
**Shared Use Footway**
**General Arrangement**

Client

**Richard Bourne - Transport Planning**
**Alan Berridge**
**07342031915**

| Drawn by | Checked by |
|---|---|
| **Stuart Wilkinson** | **Alan Berridge** |
| Date Drawn **08.11.17** | Date Issued **04.11.17** |
| Status **CONSTRUCTION** | Issued by **Stuart Wilkinson** |

Scale **1:200 @A2**

| Project Number | Drawing | Revision |
|---|---|---|
| **E15041** | **-C01-0100-** | |