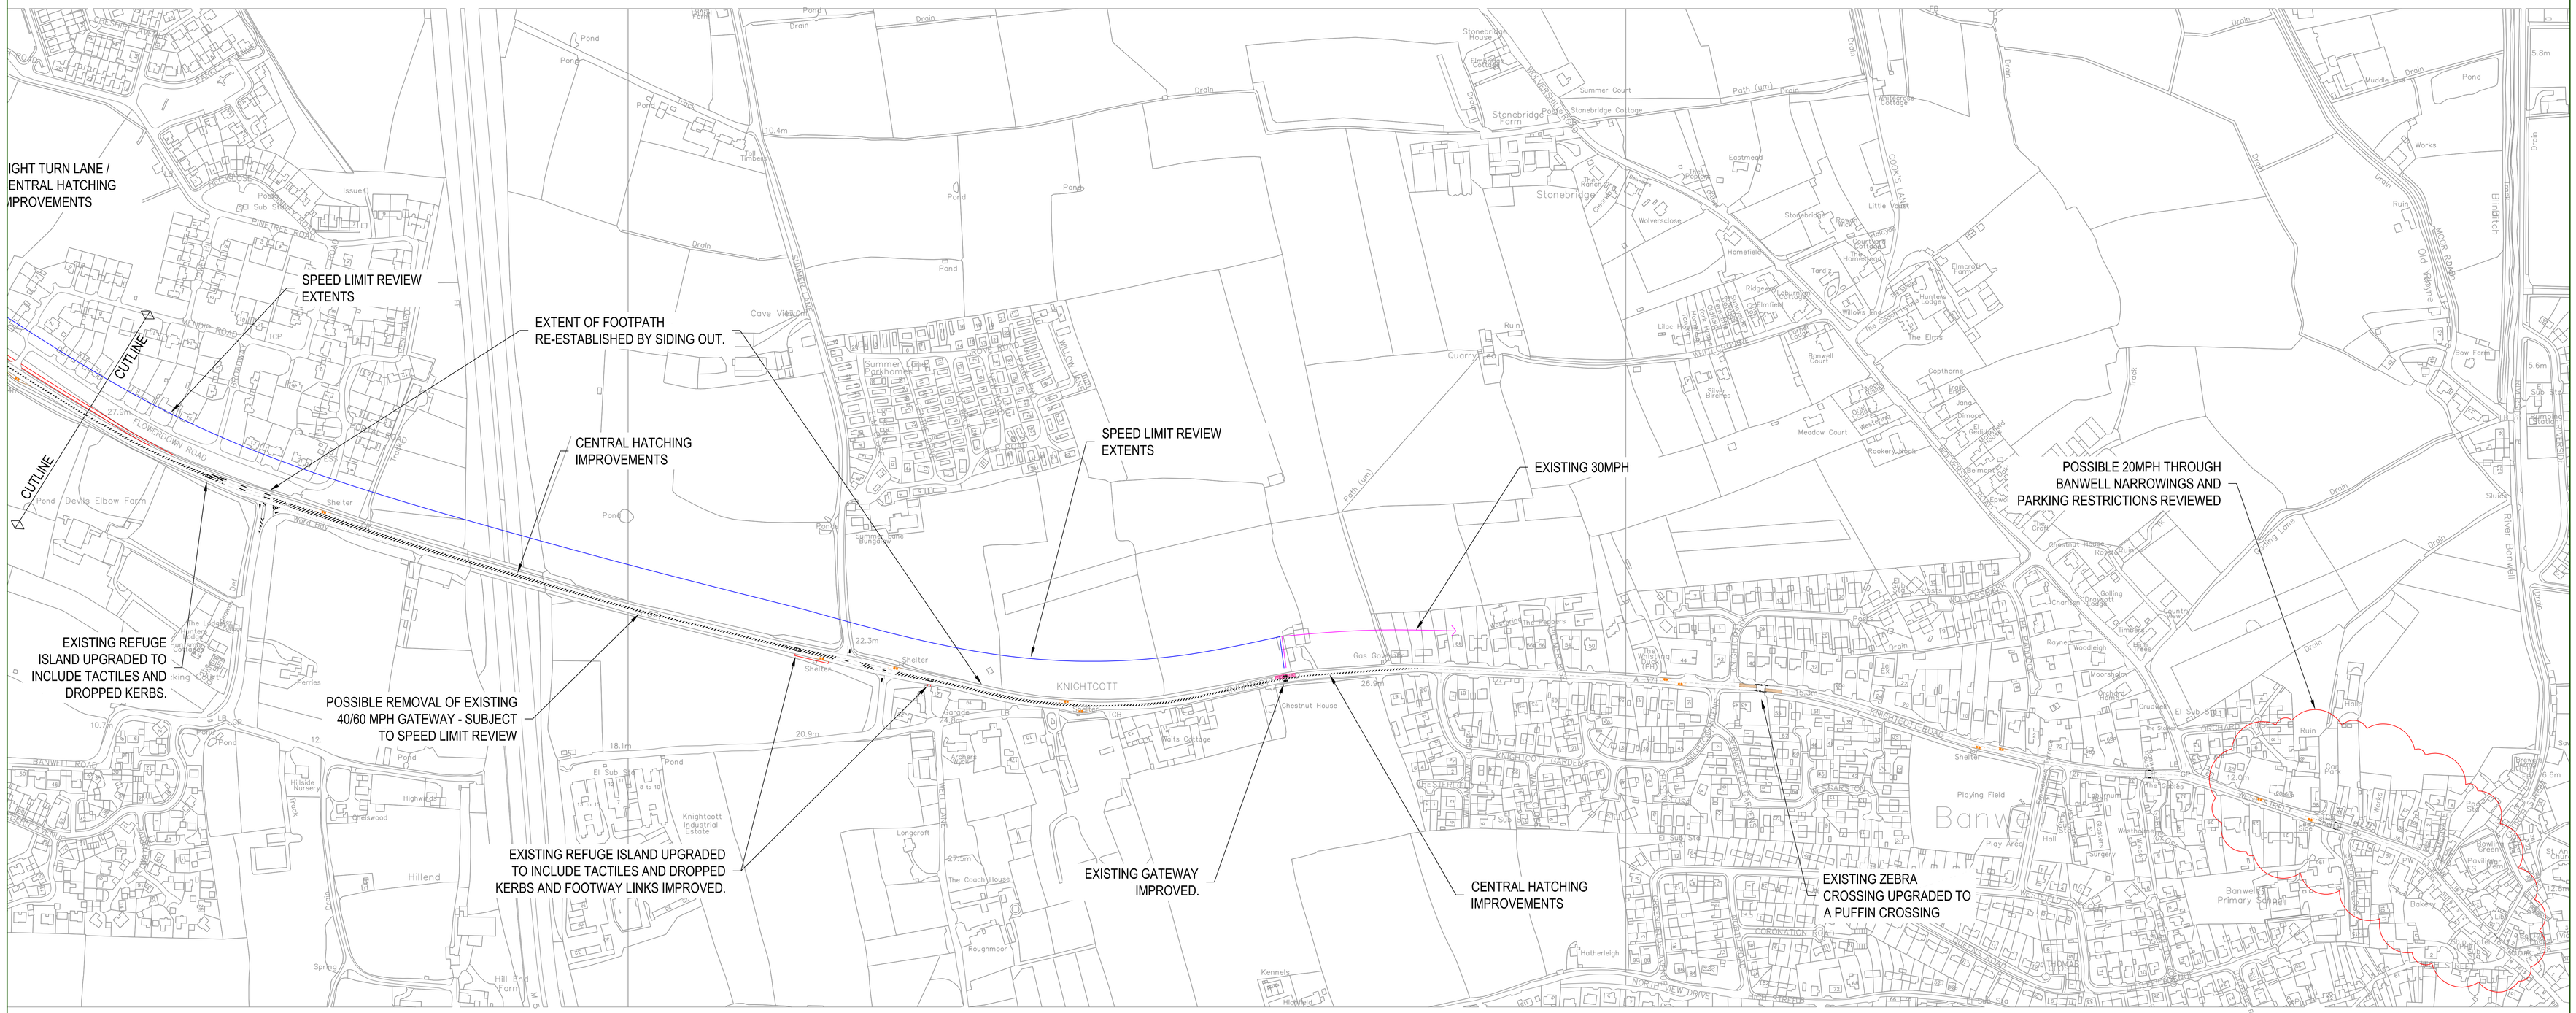

PASSIVE SAFETY / VEHICLE RUN OFF IMPROVEMENTS
OVER LENGTH OF THE SCHEME - FOR EXAMPLE
LAMPPOSTS, SIGNS AND VEGETATION CLEARANCE

Highways & Transport
Development and Environment

North Somerset Council
Castlewood
Tickenham Road
Clevedon
BS21 6FW

North Somerset COUNCIL
services that benefit the community

Project Title
A371 SAFER ROAD FUND

Drawing Title
PROPOSED MEASURES - PRELIM DRAFT PLAN 2 OF 2

Drawing No.
NSC_SRF_2017_PRELIM PLAN v2

Scale
NTS @ A0

Drawn by
MOS

Date
SEPT 2017

OS Licence No.
100023397

© Crown copyright and database rights 2017 Ordnance Survey 100023397. You are not permitted to copy, sub-license, distribute or sell any of this data to third parties in any form.

S:\Mark\Highways & transport\engineering design\safer roads funding bid 2017\draft bid documents\safer\safer-plan v2.dwg